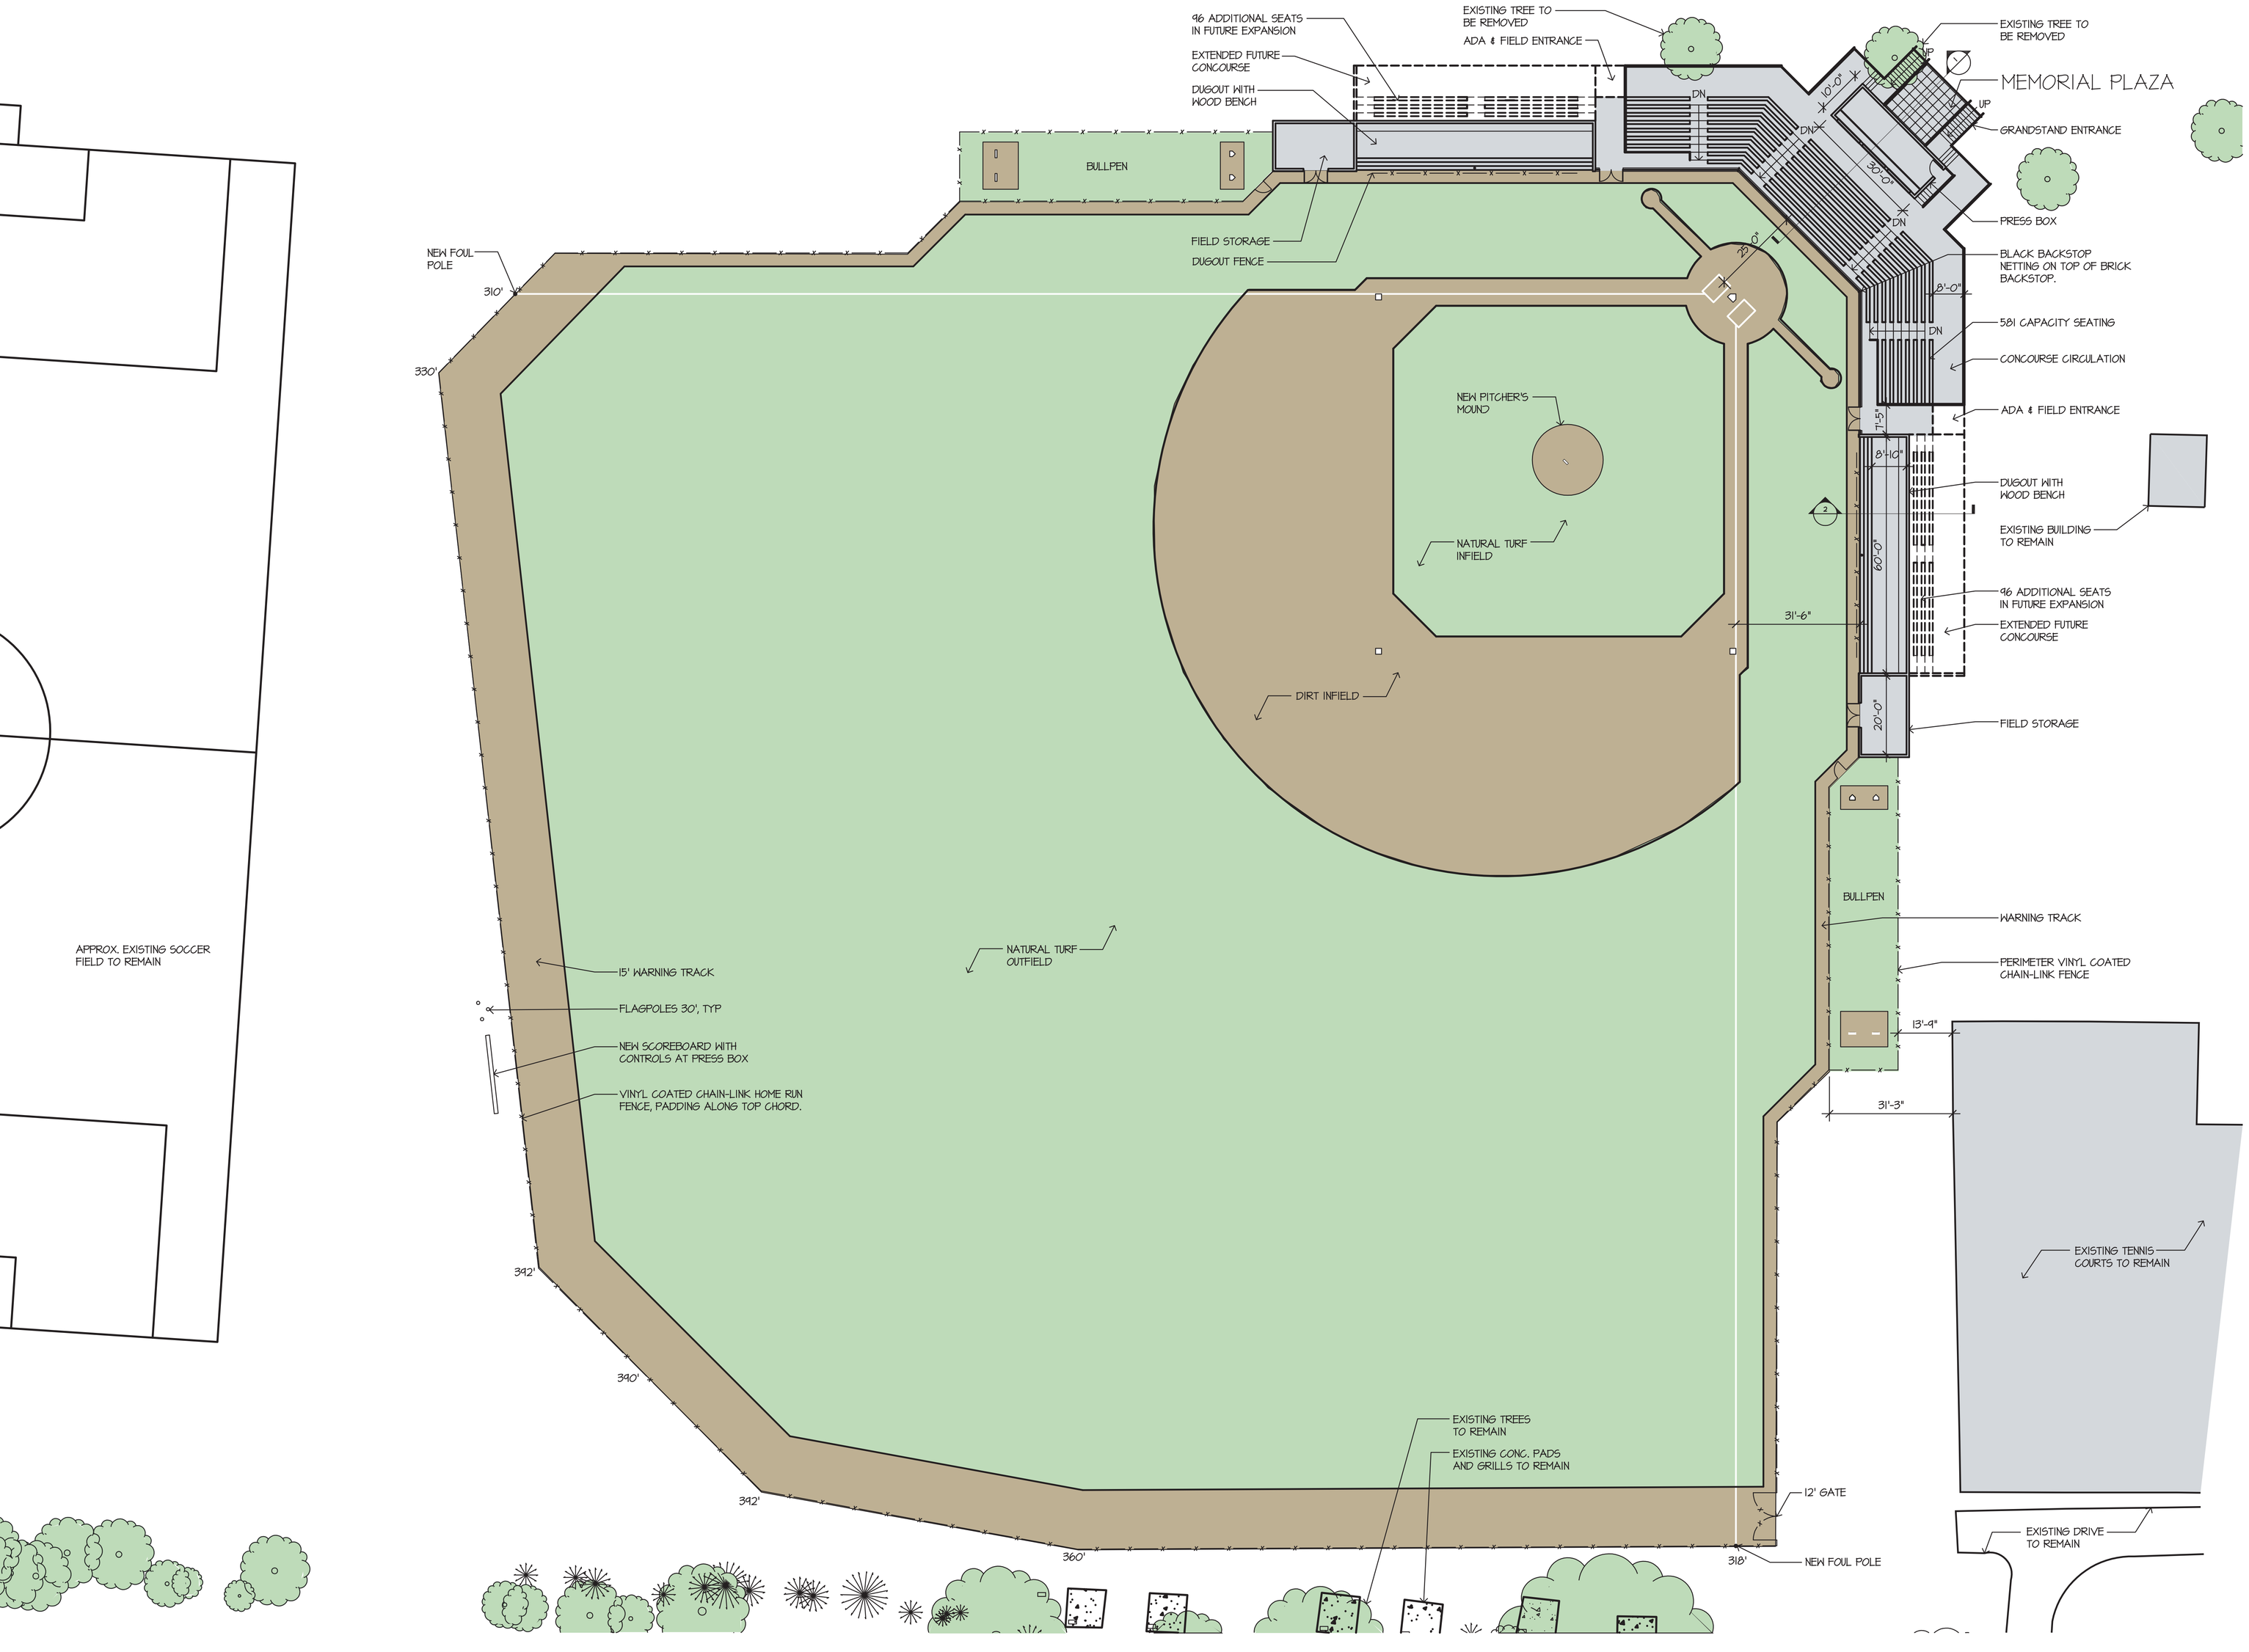

SCALE: 1/16" = 1'0"

TESTERMAN PARK

BASEBALL DIAMOND RENOVATION | SCHEMATIC SITE PLAN

MSA

JANUARY 2007